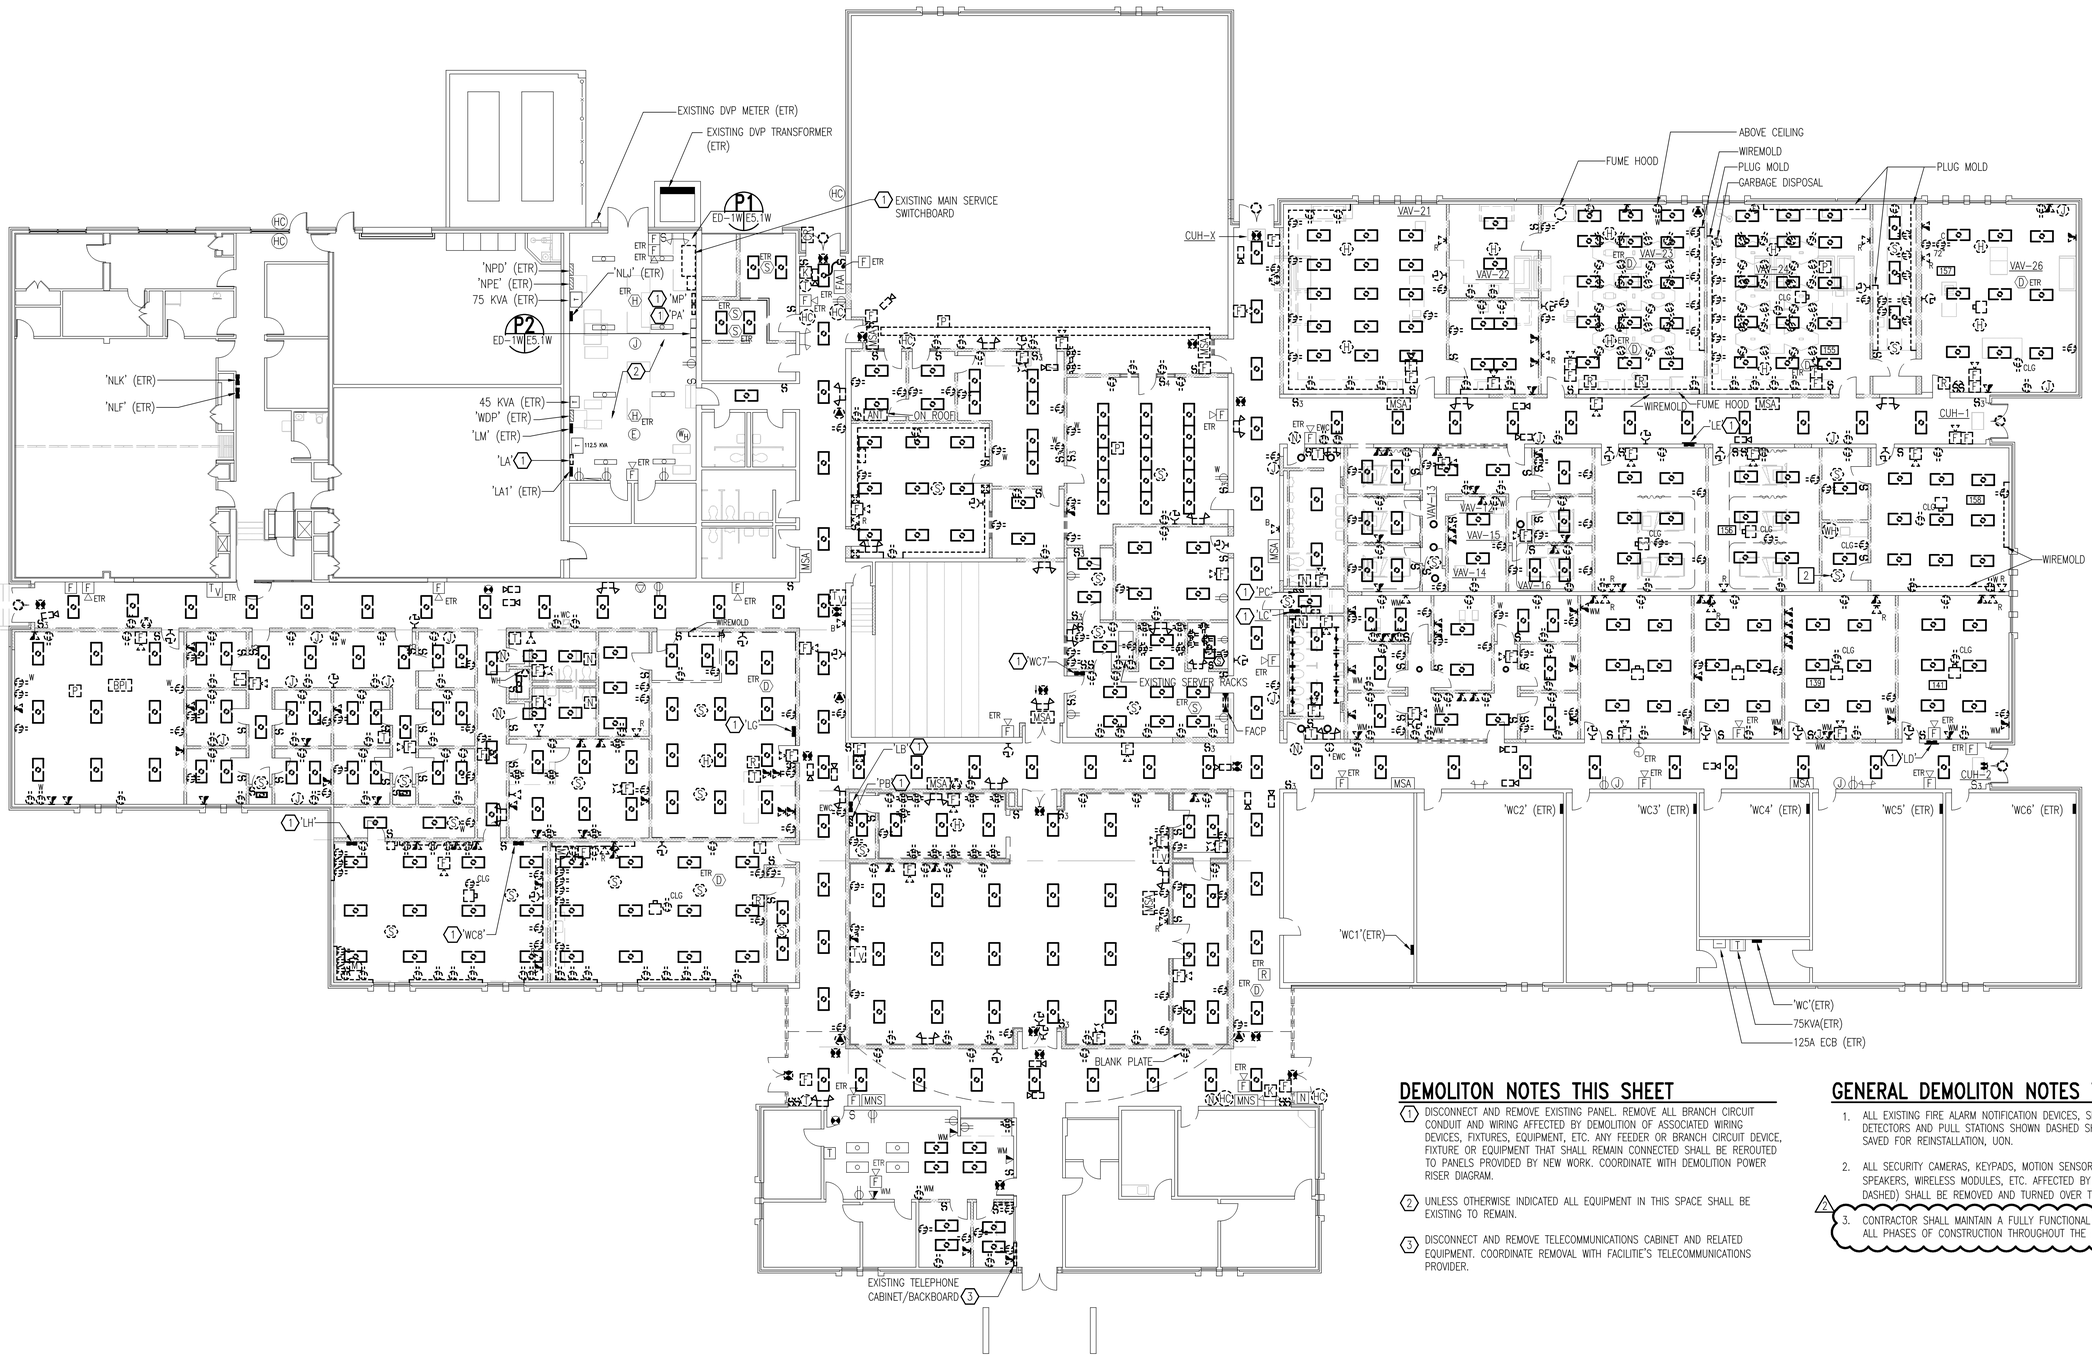

DEMOLITON NOTES THIS SHEET

1. DISCONNECT AND REMOVE EXISTING PANEL. REMOVE ALL BRANCH CIRCUIT CONDUIT AND WIRING AFFECTED BY DEMOLITION OF ASSOCIATED WIRING DEVICES, FIXTURES, EQUIPMENT, ETC. ANY FEEDER OR BRANCH CIRCUIT DEVICE, FIXTURE OR EQUIPMENT THAT SHALL REMAIN CONNECTED SHALL BE REROUTED TO PANELS PROVIDED BY NEW WORK. COORDINATE WITH DEMOLITION POWER RISER DIAGRAM.
2. UNLESS OTHERWISE INDICATED ALL EQUIPMENT IN THIS SPACE SHALL BE EXISTING TO REMAIN.
3. DISCONNECT AND REMOVE TELECOMMUNICATIONS CABINET AND RELATED EQUIPMENT. COORDINATE REMOVAL WITH FACILITIE'S TELECOMMUNICATIONS PROVIDER.

GENERAL DEMOLITON NOTES THIS SHEET

1. ALL EXISTING FIRE ALARM NOTIFICATION DEVICES, SMOKE/HEAT/DUCT DETECTORS AND PULL STATIONS SHOWN DASHED SHALL BE REMOVED AND SAVED FOR REINSTALLATION, UON.
2. ALL SECURITY CAMERAS, KEYPADS, MOTION SENSORS, CLOCKS, INTERCOM SPEAKERS, WIRELESS MODULES, ETC. AFFECTED BY DEMOLITION (SHOWN DASHED) SHALL BE REMOVED AND TURNED OVER TO OWNER.
3. CONTRACTOR SHALL MAINTAIN A FULLY FUNCTIONAL FIRE ALARM SYSTEM DURING ALL PHASES OF CONSTRUCTION THROUGHOUT THE ENTIRE BUILDING.

DEMOLITION FLOOR PLAN - ELECTRICAL

SCALE: 3/32" = 1'-0"

GRAPHIC SCALES

3/32" = 1'-0" 5' 0' 5' 10' 20' 30'

nbj ARCHITECTURE
A Professional Limited Company
GROVE PARK SQUARE
11537-B NUCKOLS ROAD
Richmond, Virginia 23059
(804) 273-9811 fax: (804) 273-9843

RAPPAHANNOCK COMMUNITY COLLEGE
CAMPUS RENOVATIONS
WARSAW + GLENNS, VIRGINIA
PC: 260-17712

WARSAW CAMPUS
DEMOLITION FLOOR PLAN - ELECTRICAL

Date: MARCH 3, 2010

REVISIONS	
NO.	DATE
2	MARCH 3, 2010

PACE COLLABORATIVE
MECHANICAL ELECTRICAL ENGINEERS
VIRGINIA BEACH, VA - 757-490-7339

COMMONWEALTH OF VIRGINIA
JAMES S. BEDOIS
Lic. No. 032929
PROFESSIONAL ENGINEER

Sheet
ED-1W

File Number
XX